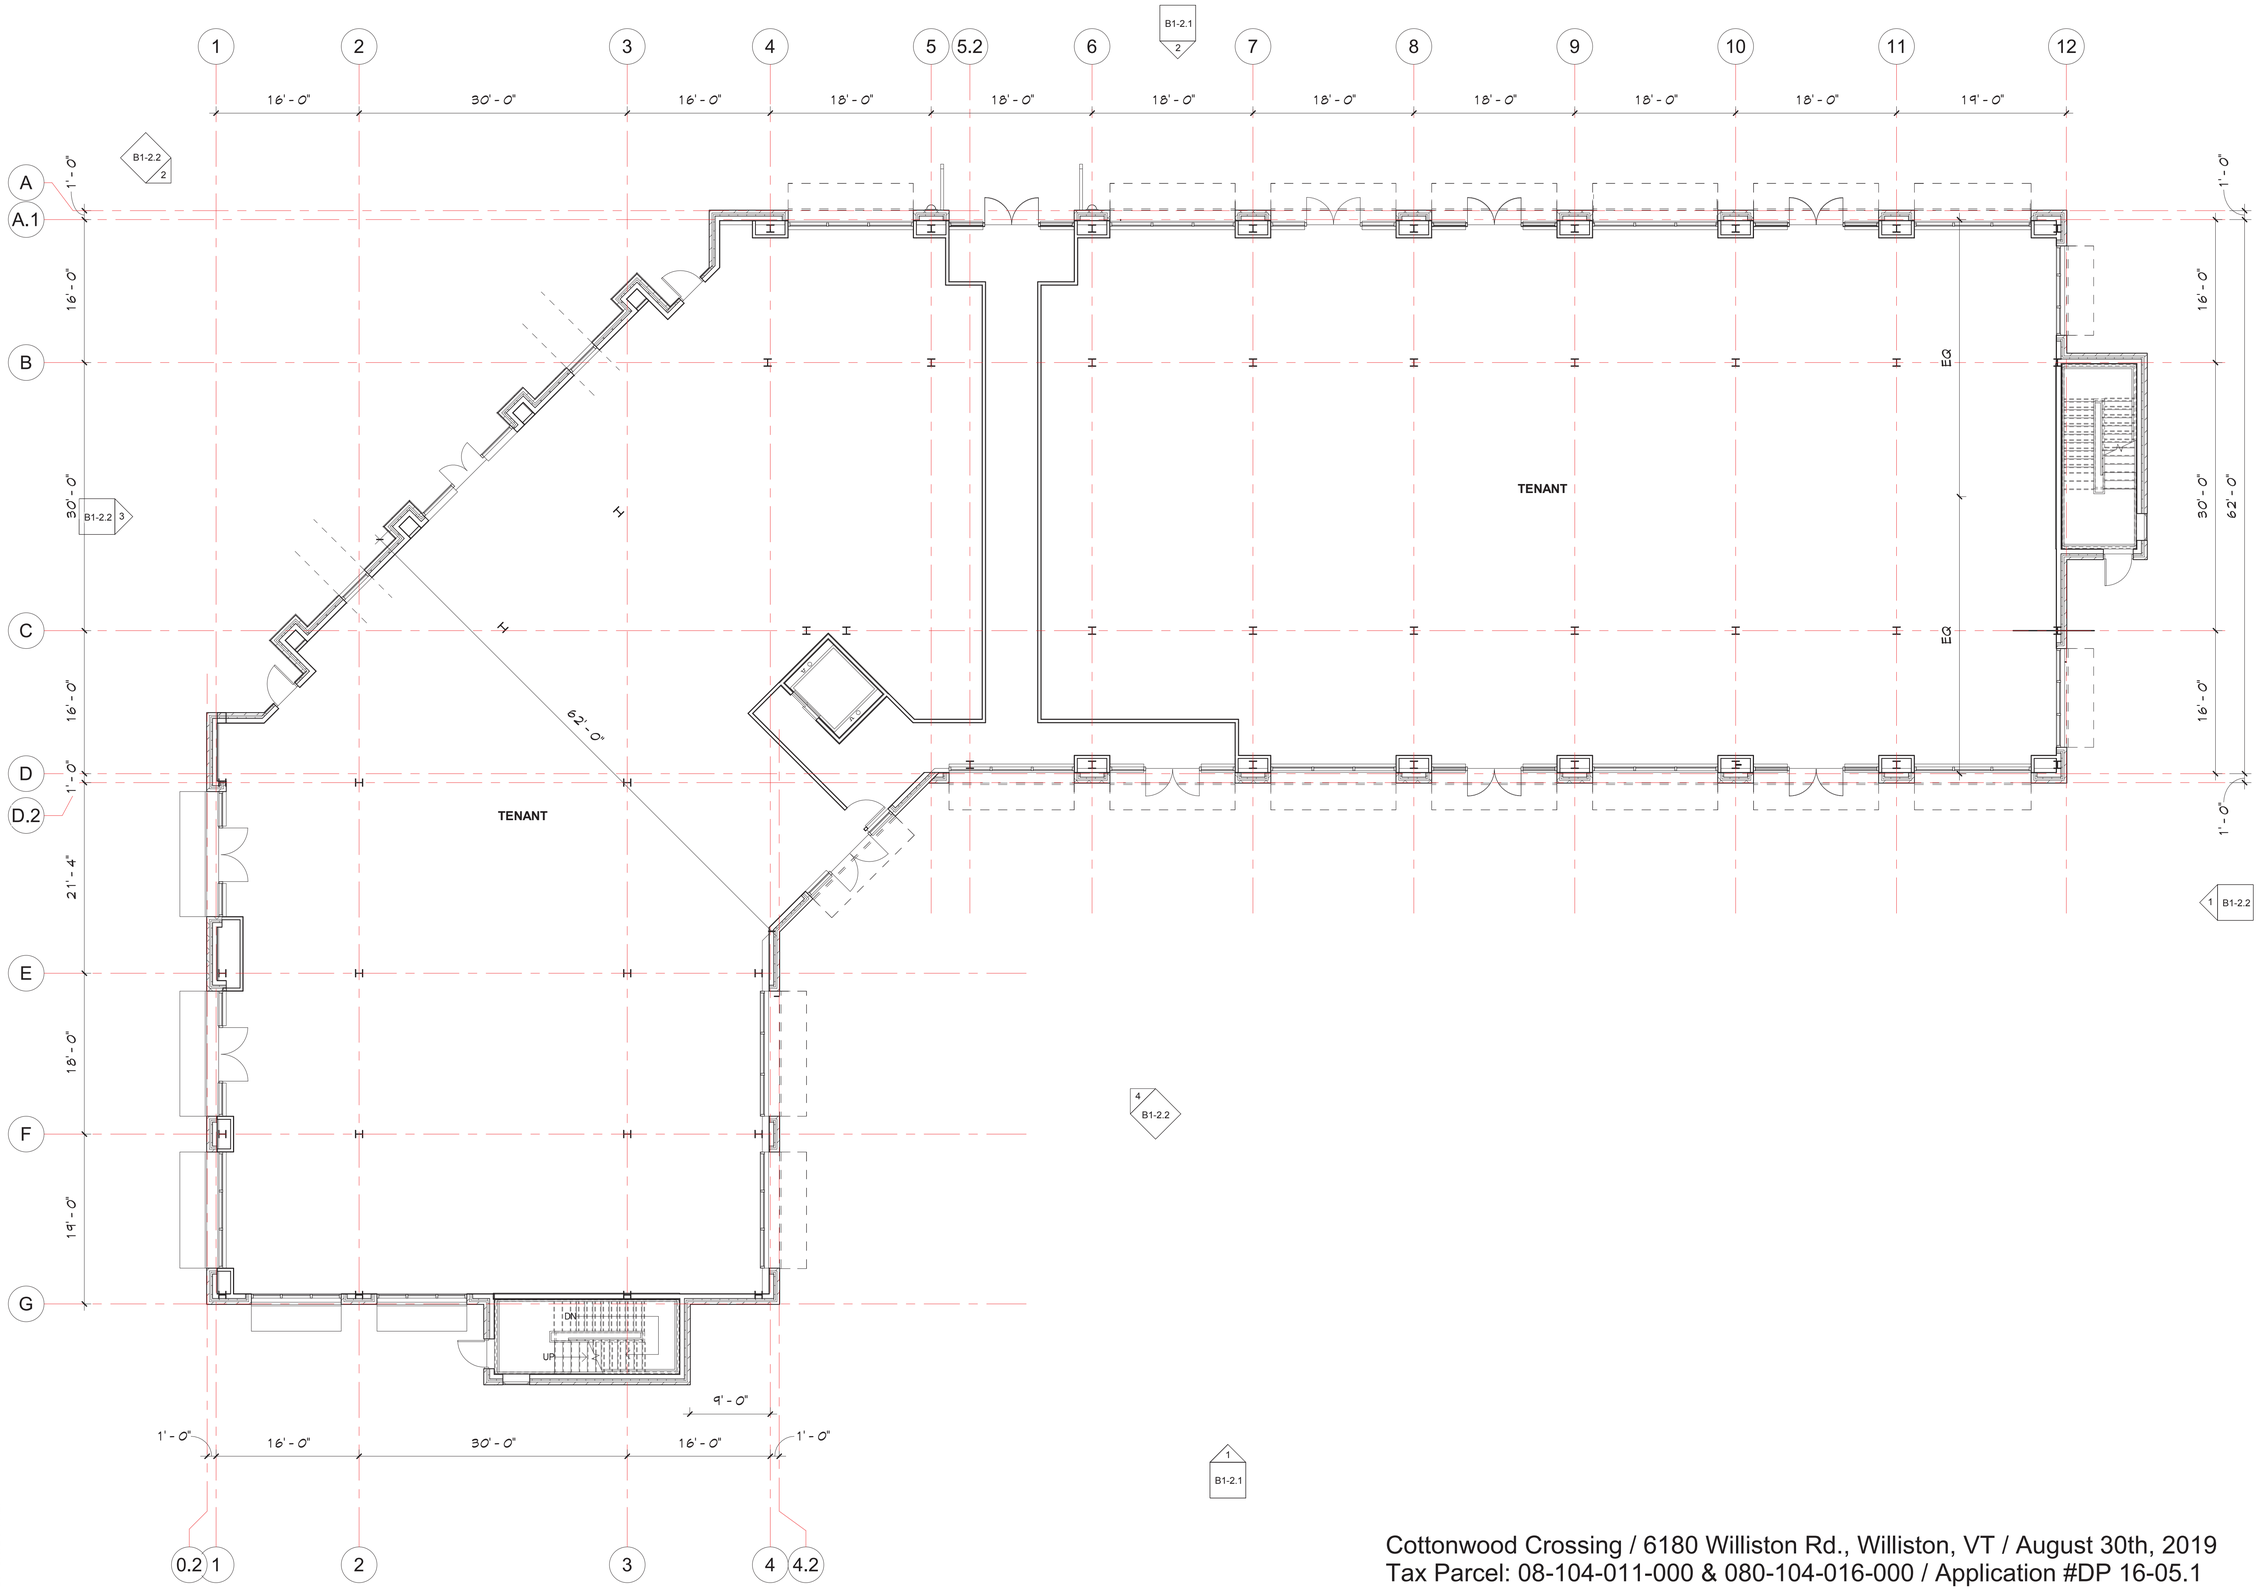

Cottonwood Crossing / 6180 Williston Rd., Williston, VT / August 30th, 2019
Tax Parcel: 08-104-011-000 & 080-104-016-000 / Application #DP 16-05.1

PLOT DATE & TIME: 8/29/2019 9:11:05 AM

GK architects
GARDNER KILCOYNE architects
147 Allen Brook Lane,
Suite 103
Williston, Vermont 05495
Phone 802 655 0145
www.gk-architects.com

Civil

Structural

Mechanical & Electrical

VT Registration:

Project:
COTTONWOOD CROSSING:
BUILDING B1
Williston, VT

Proj. No.:
19-05

Drawing Title:
FIRST FLOOR PLAN

Scale: 1/8" = 1'-0"

NO.	DATE	NOTE

REVISIONS

SHEET No.
B1-1.1

Drawn by: BG/DW
Date: 08/30/19