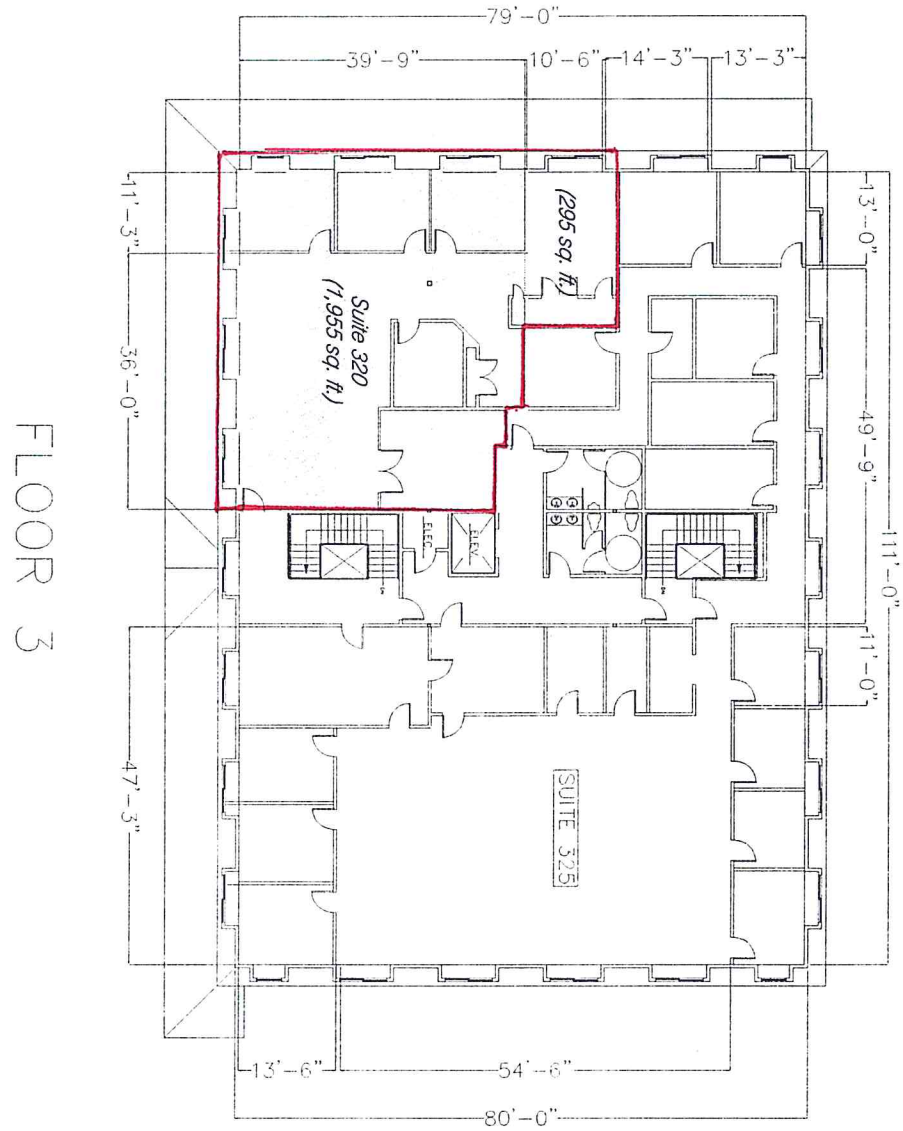

TITLE:	Floor Plan
DRAWING NO.	
SHEET	X OF XX
PROJECT NUMBER:	ASSIGNMENTS
PROJECT MANAGER:	OMEGA
A/E OF RECORD:	CHECK
DRAWN BY:	SJ
CAD FILE:	SCALE
SCALE:	1/8"=1'
DRAWING SCALE:	

DATE	REVISION ISSUE DESCRIPTION	BY

CURRENT ISSUE STATUS:

400 Cornerstone, 3rd Floor

PROJECT:

Lands of Allen Brook Development

OMEGA REAL ESTATE ASSOCIATES